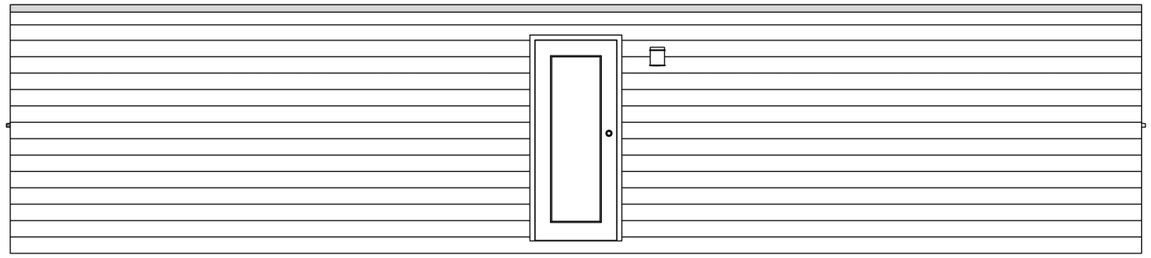

**2 Back Elevation**
1 : 60

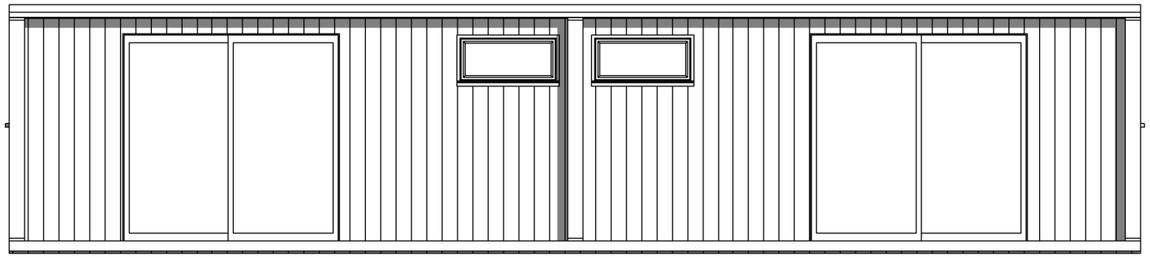

**3 Front Elevation**
1 : 60

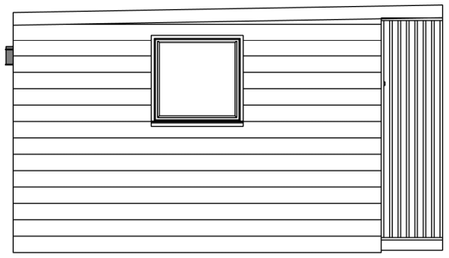

**4 Side 1 Elevation**
1 : 60

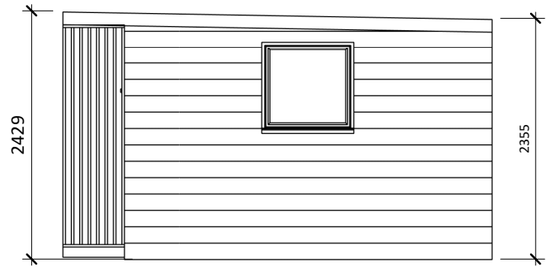


**5 Side 2 Elevation**
1 : 60

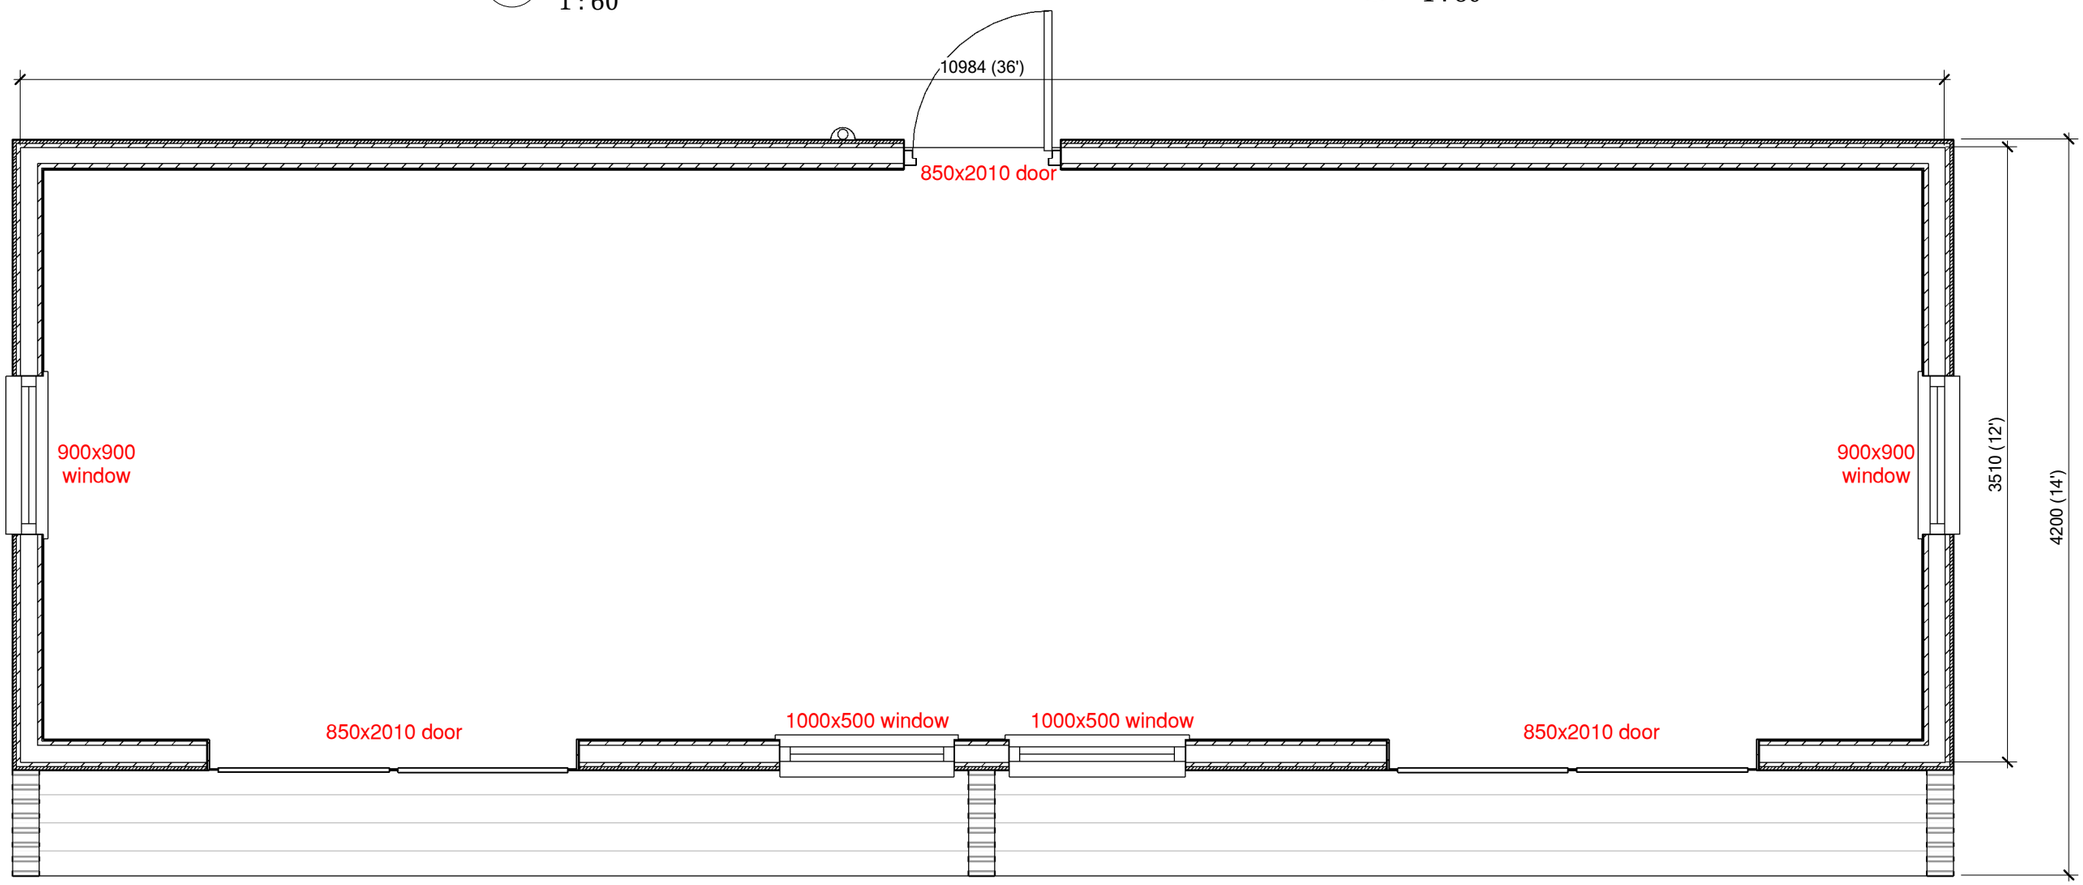


**1 Floor Plan**
1 : 35

| Rev | Description |
|---|---|
| | |
| | |
| | |
| | |
| | |
| | |
| | |
| | |

Client

Drawing Title
OS-GR-G3

Sheet Title
General Arrangement

**DRAFT/FOR APPROVAL/ISSUED**

| | | | |
|---|---|---|---|
| DRAWN | JH | | |
| DATE | 08.06.22 | Drawing No: | Rev: |
| SHEET No | 01 | XX-XX | |

23/03/2023 11:59:36