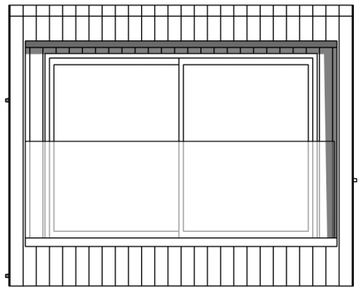

2 Front Elevation
1 : 70

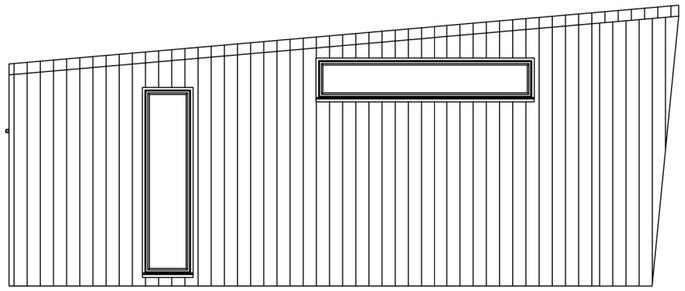

4 Side 1 Elevation
1 : 70

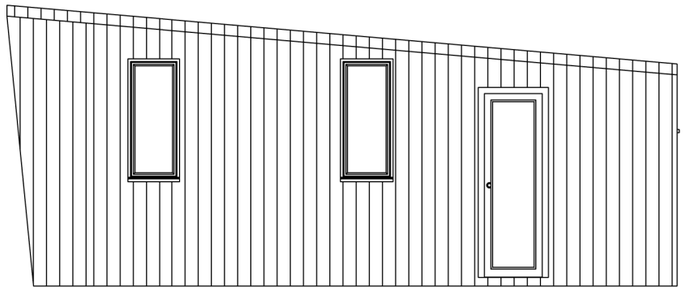

5 Side 2 Elevation
1 : 70

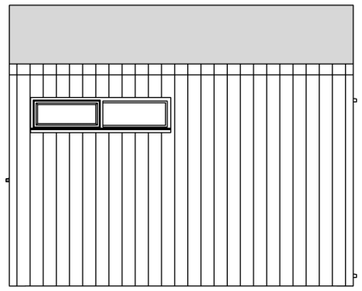

3 Rear Elevation
1 : 70

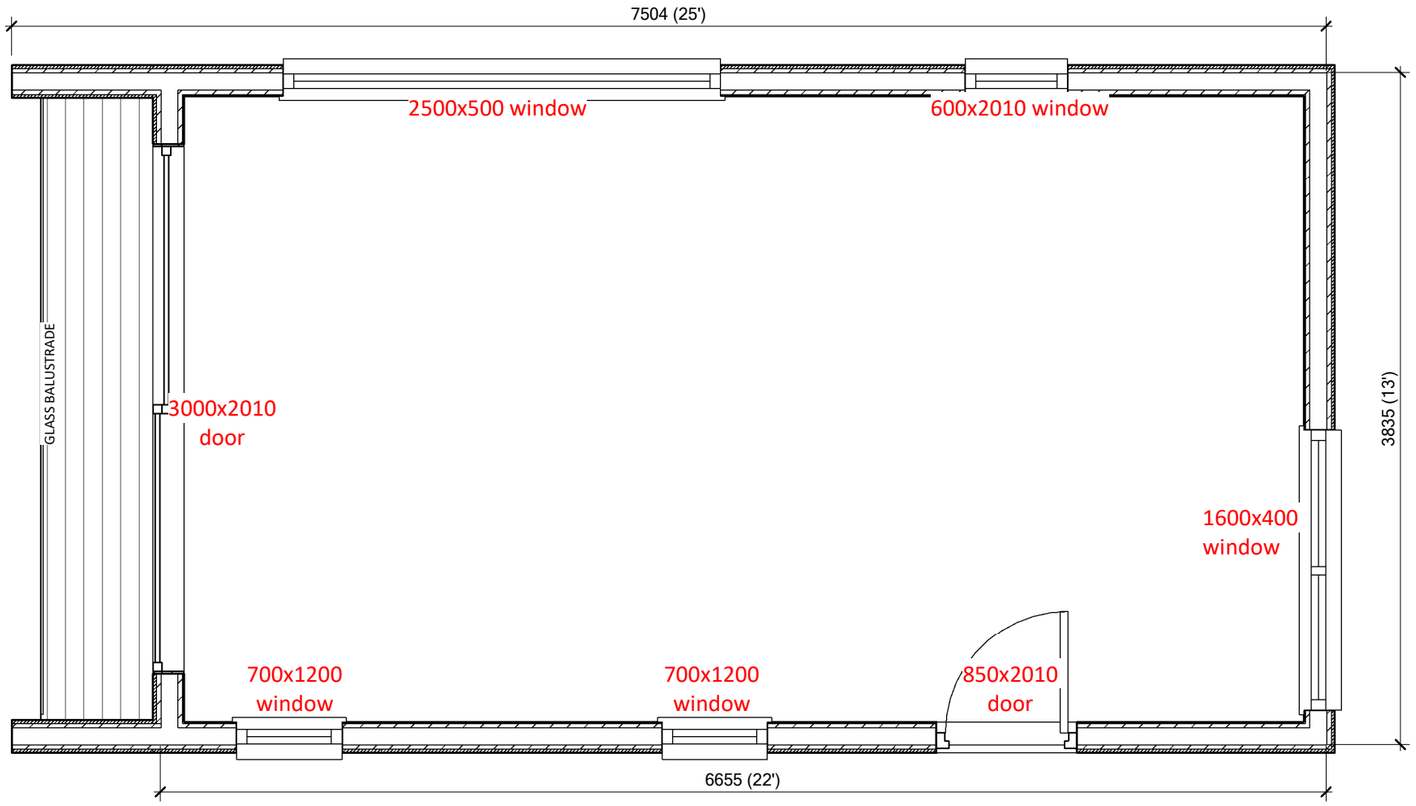

1 01 FFL
1 : 35

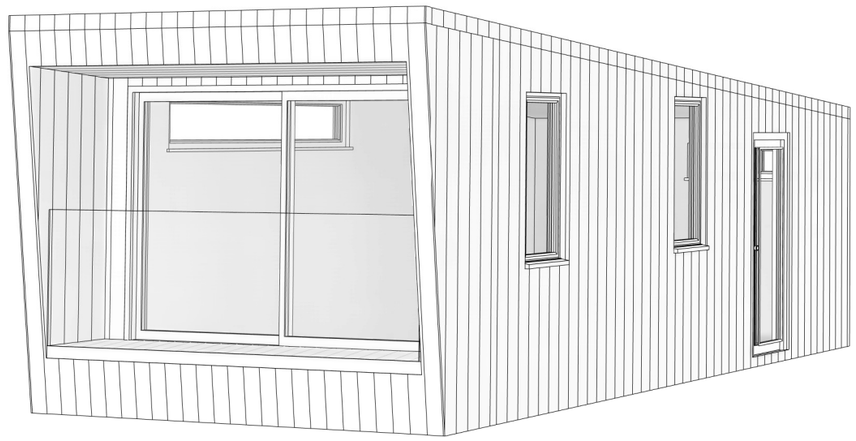

Rev	Description

Client

Drawing Title
OS-GR-G6

Sheet Title
General Arrangement

DRAFT/FOR APPROVAL/ISSUED

DRAWN	JH		
DATE	02.09.22	Drawing No:	Rev:
SHEET No	01	xx-xx	

23/03/2023 12:11:05