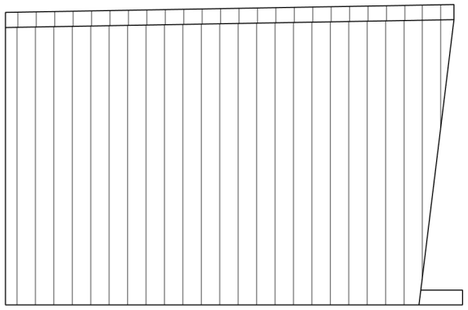

3 **Left Elevation**
1 : 50

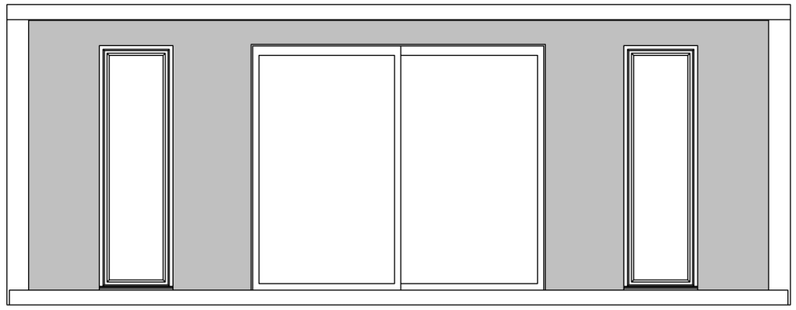

2 **Front Elevation**
1 : 50

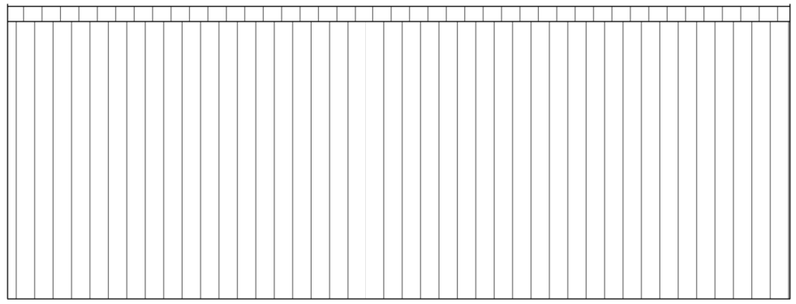

4 **Back Elevation**
1 : 50

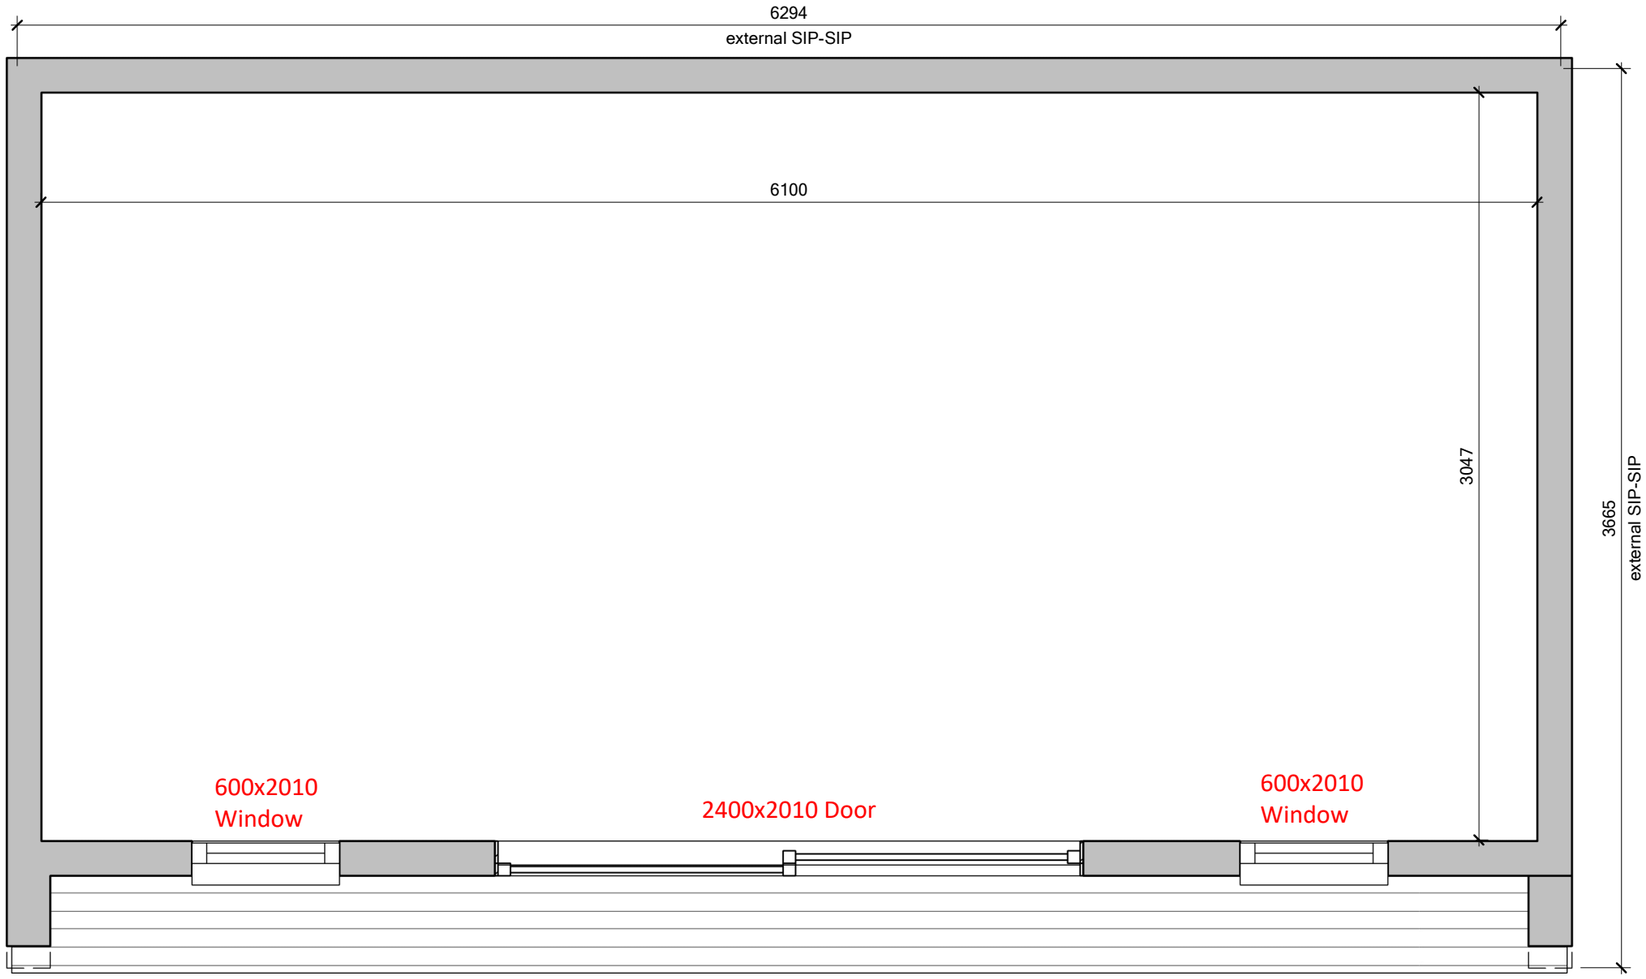

1 **Floorplan**
1 : 25

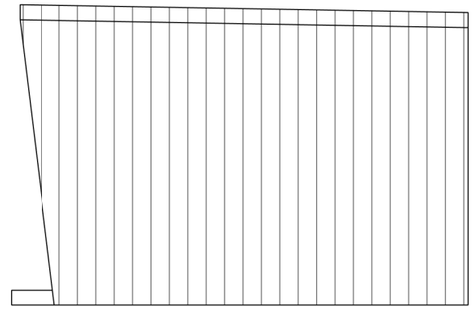

5 **Right Elevation**
1 : 50

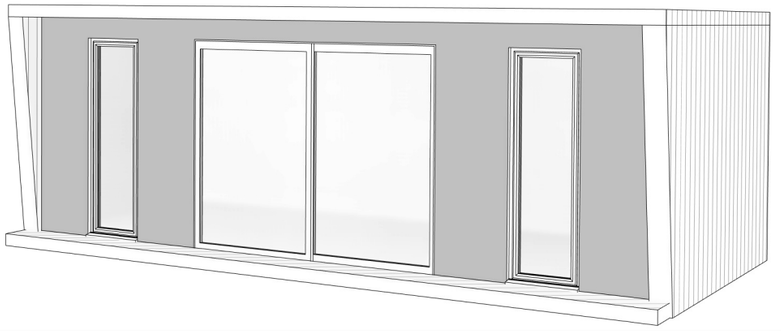

Rev	Description

Client

Drawing Title

OS-GR-S16

Sheet Title

Plan & Elevation

DRAFT/FOR APPROVAL/ISSUED

DRAWN	--		
DATE		Drawing No:	Rev:
SHEET No	00	--	

12/01/2023 14:20:05