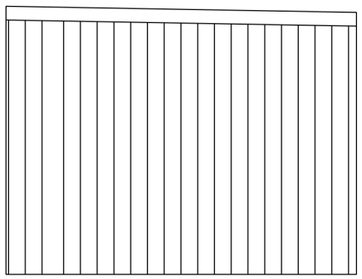

5 **Side 2 Elevation**
1 : 55

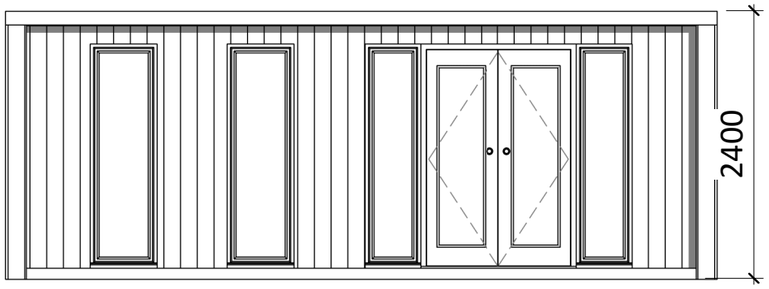

2 **Front Elevation**
1 : 55

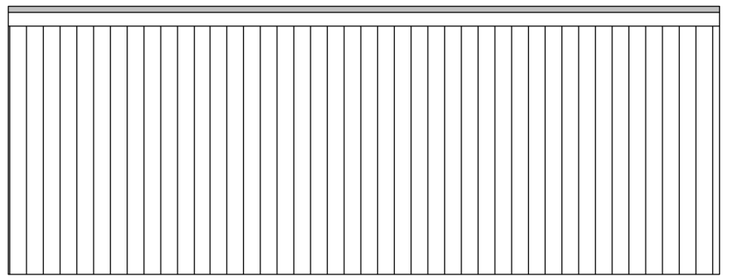

3 **Rear Elevation**
1 : 55

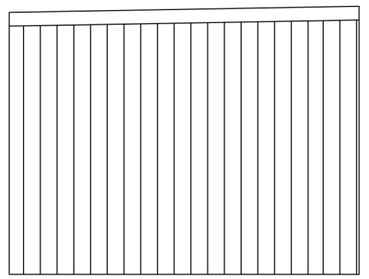

4 **Side 1 Elevation**
1 : 55

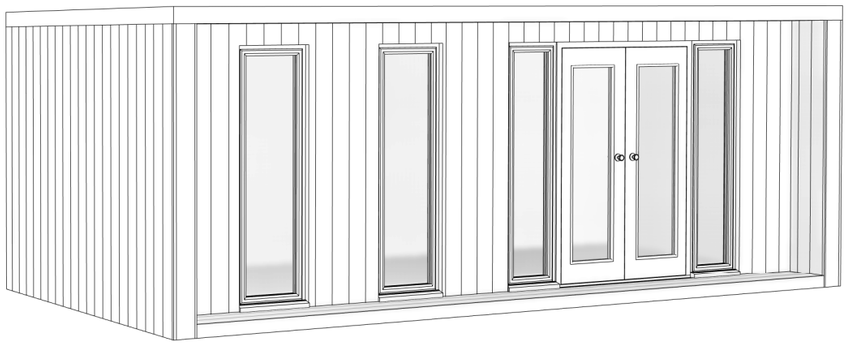

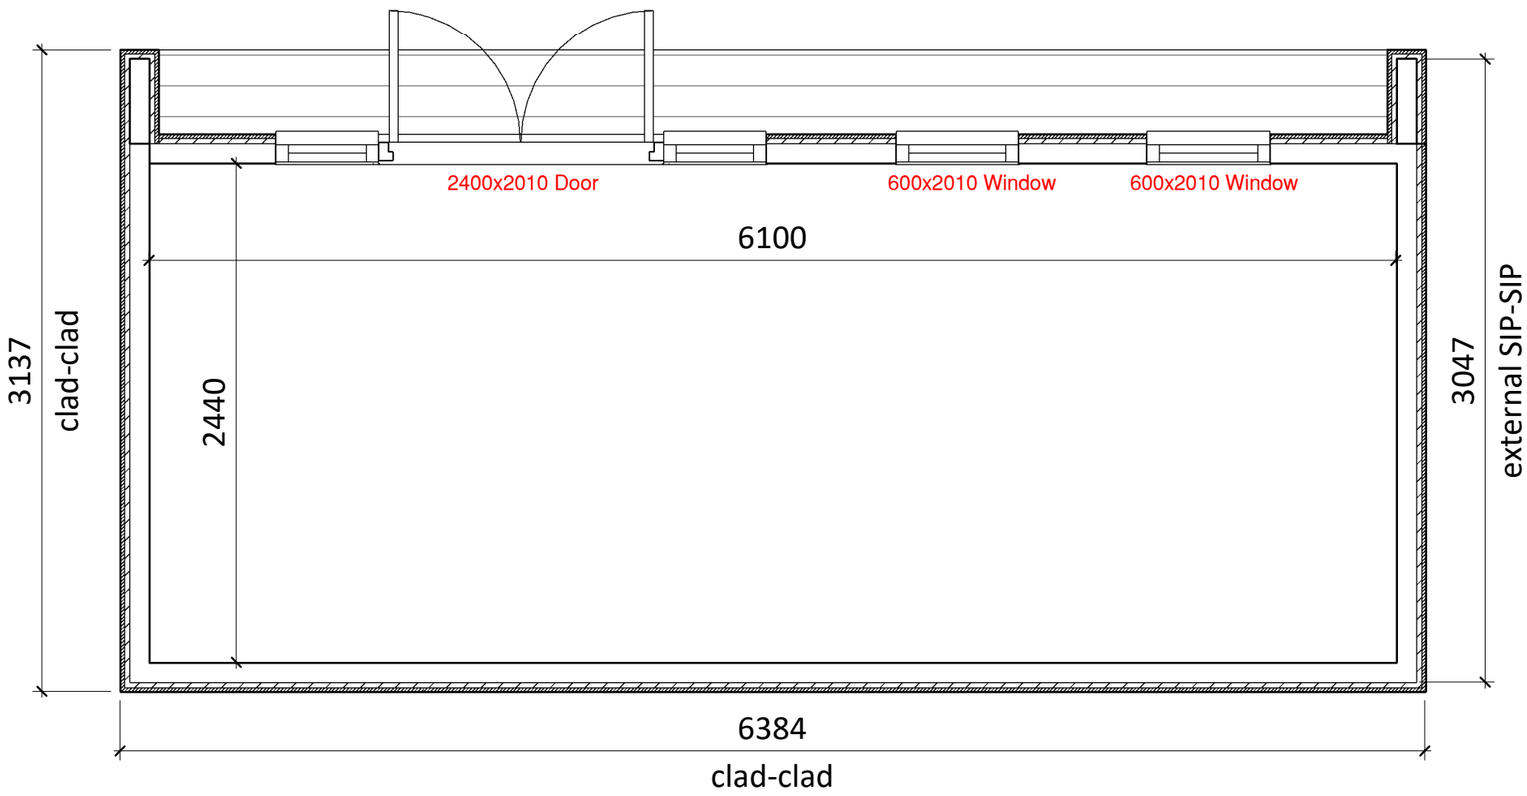

1 **01 General Floor Plan**
1 : 30

Rev	Description

Client

Drawing Title

OS-GR-S3.S

Sheet Title

General Arrangement

DRAFT/FOR APPROVAL/ISSUED

DRAWN	JH		
DATE	13.07.22	Drawing No:	Rev:
SHEET No	01	XX-XX	

23/03/2023 11:46:48