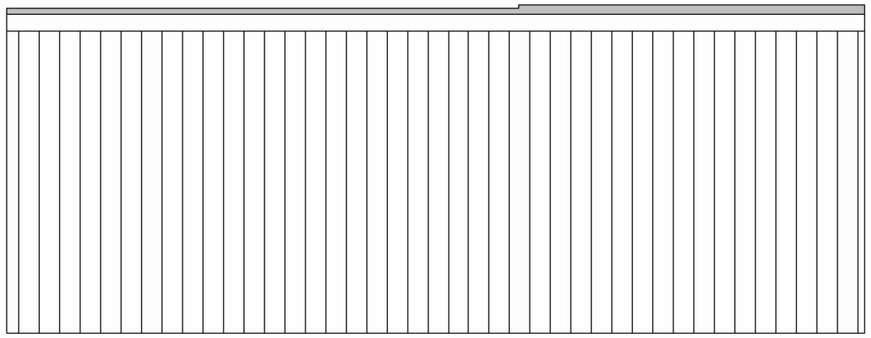

2 Rear Elevation
1 : 45

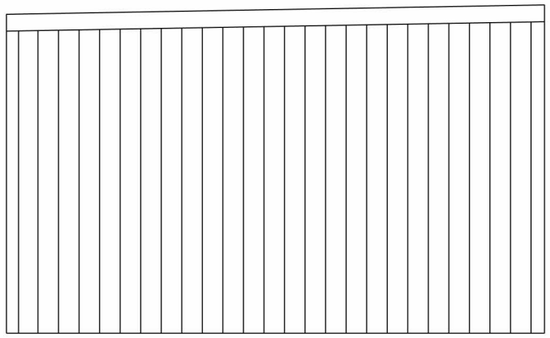

4 Side 1 Elevation
1 : 45

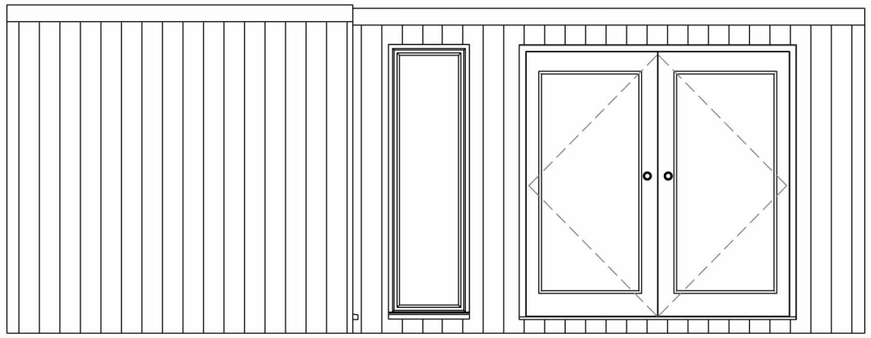

3 Front Elevation
1 : 45

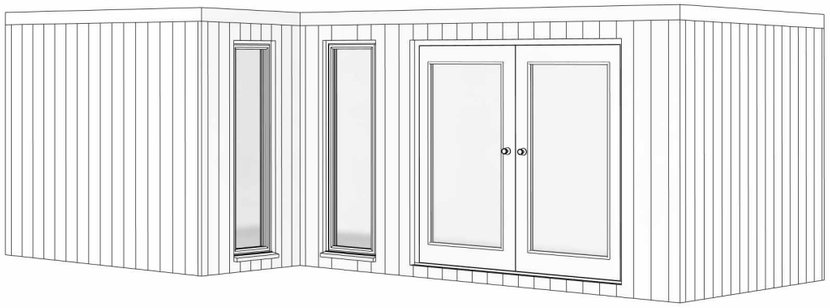

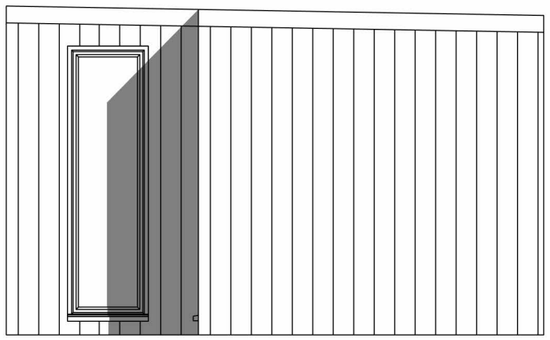

5 Side 2 Elevation
1 : 45

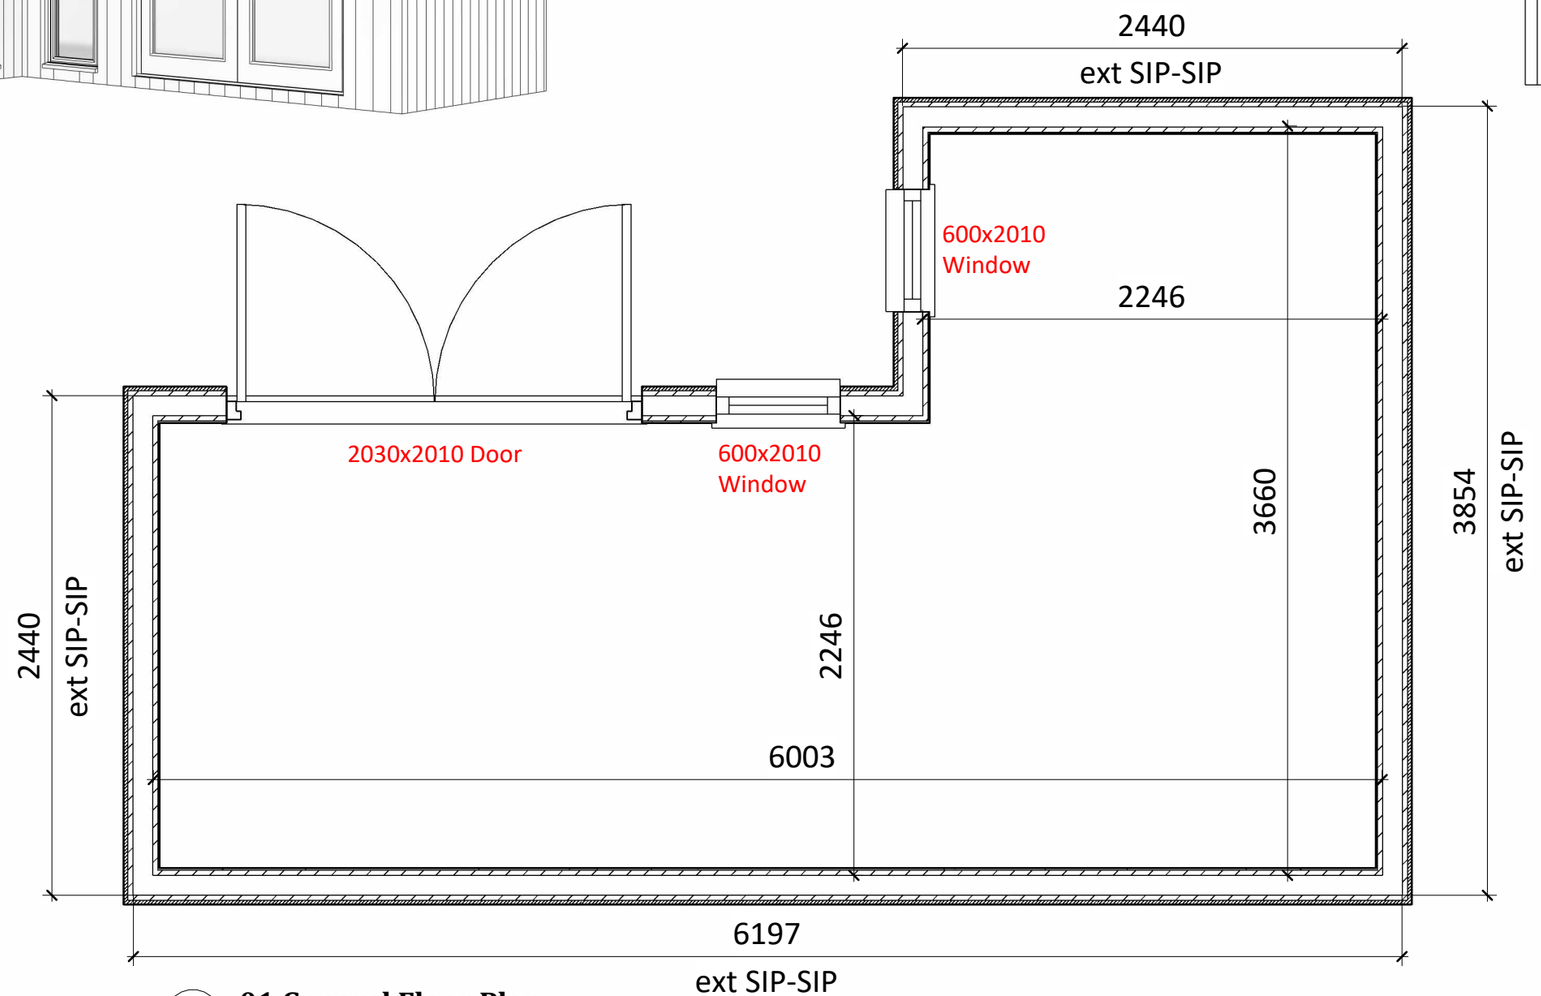

1 01 General Floor Plan
1 : 30

Rev	Description

Client

Drawing Title
OS-GR-S7

Sheet Title
General Arrangement

DRAFT/FOR APPROVAL/ISSUED

DRAWN			
DATE		Drawing No:	Rev:
SHEET No	01	XX-XX	

10/02/2023 10:07:07