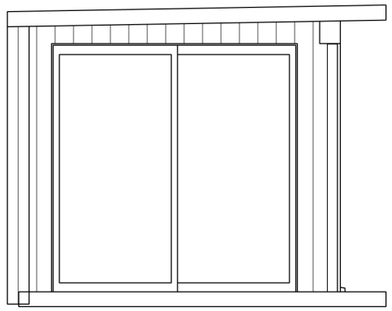

3 Left Elevation
1 : 50

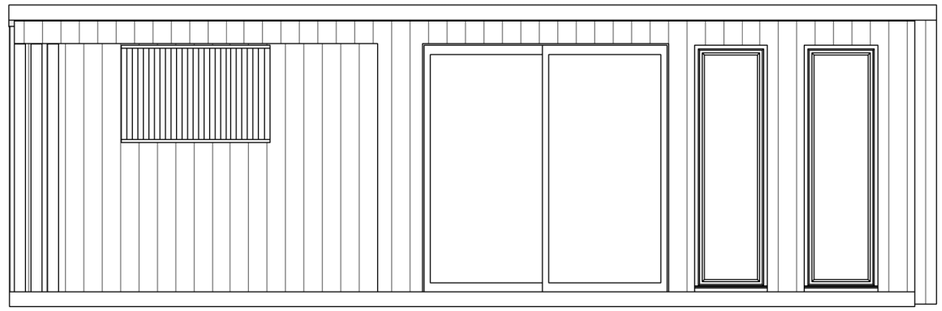

2 Front Elevation
1 : 50

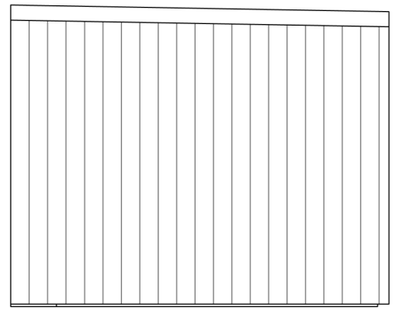

5 Right Elevation
1 : 50

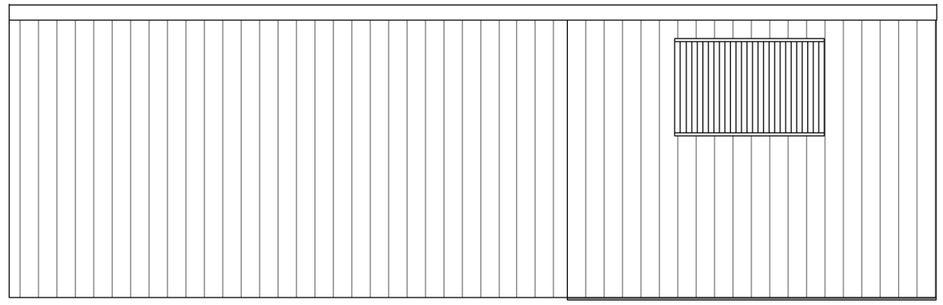

4 Back Elevation
1 : 50

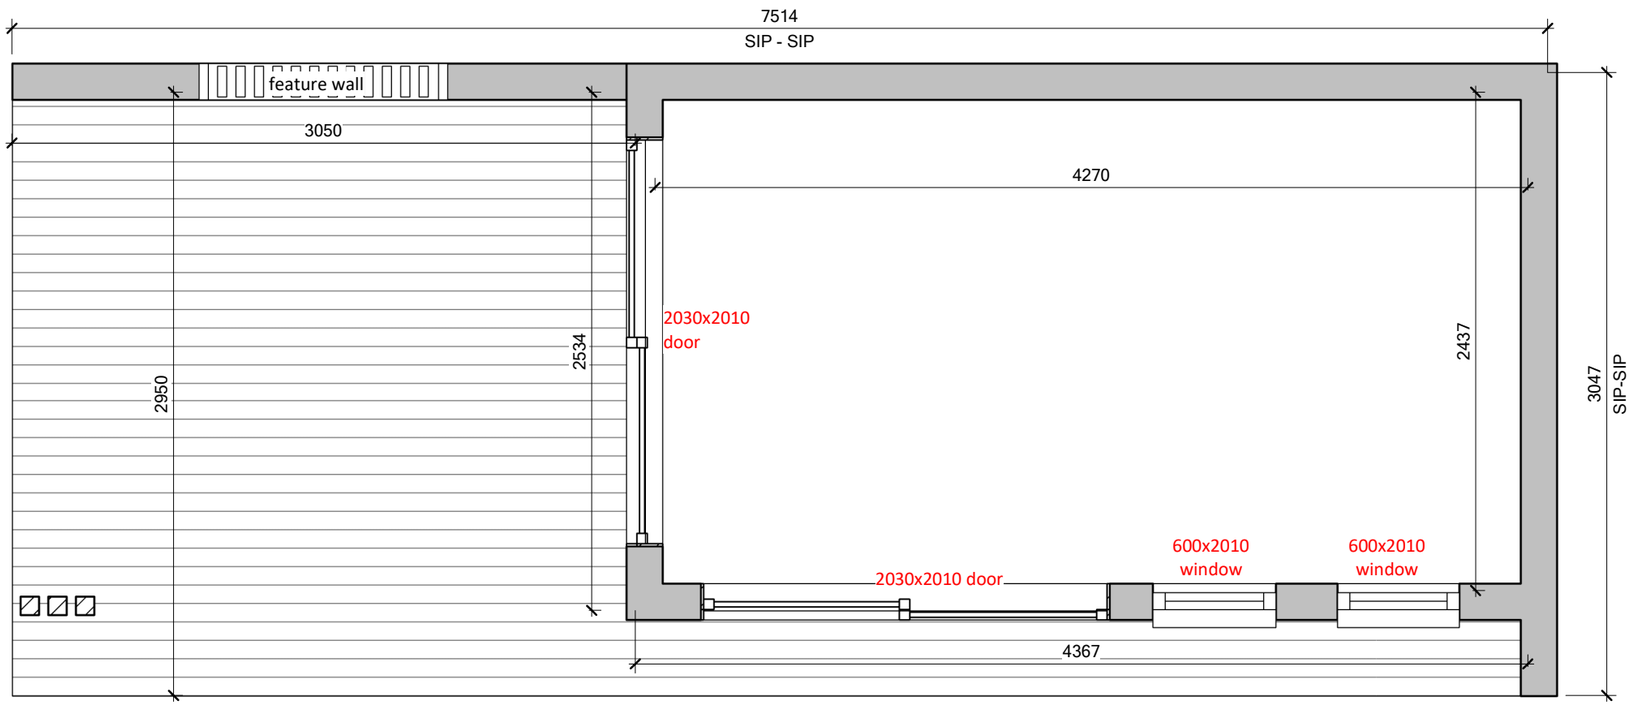

1 Floorplan
1 : 30

Rev	Description

Client

Drawing Title
OS-GR-S19.S

Sheet Title
Plan & Elevation

DRAFT/FOR APPROVAL/ISSUED

DRAWN	--		
DATE		Drawing No:	Rev:
SHEET No	00	--	

11/04/2023 19:16:27